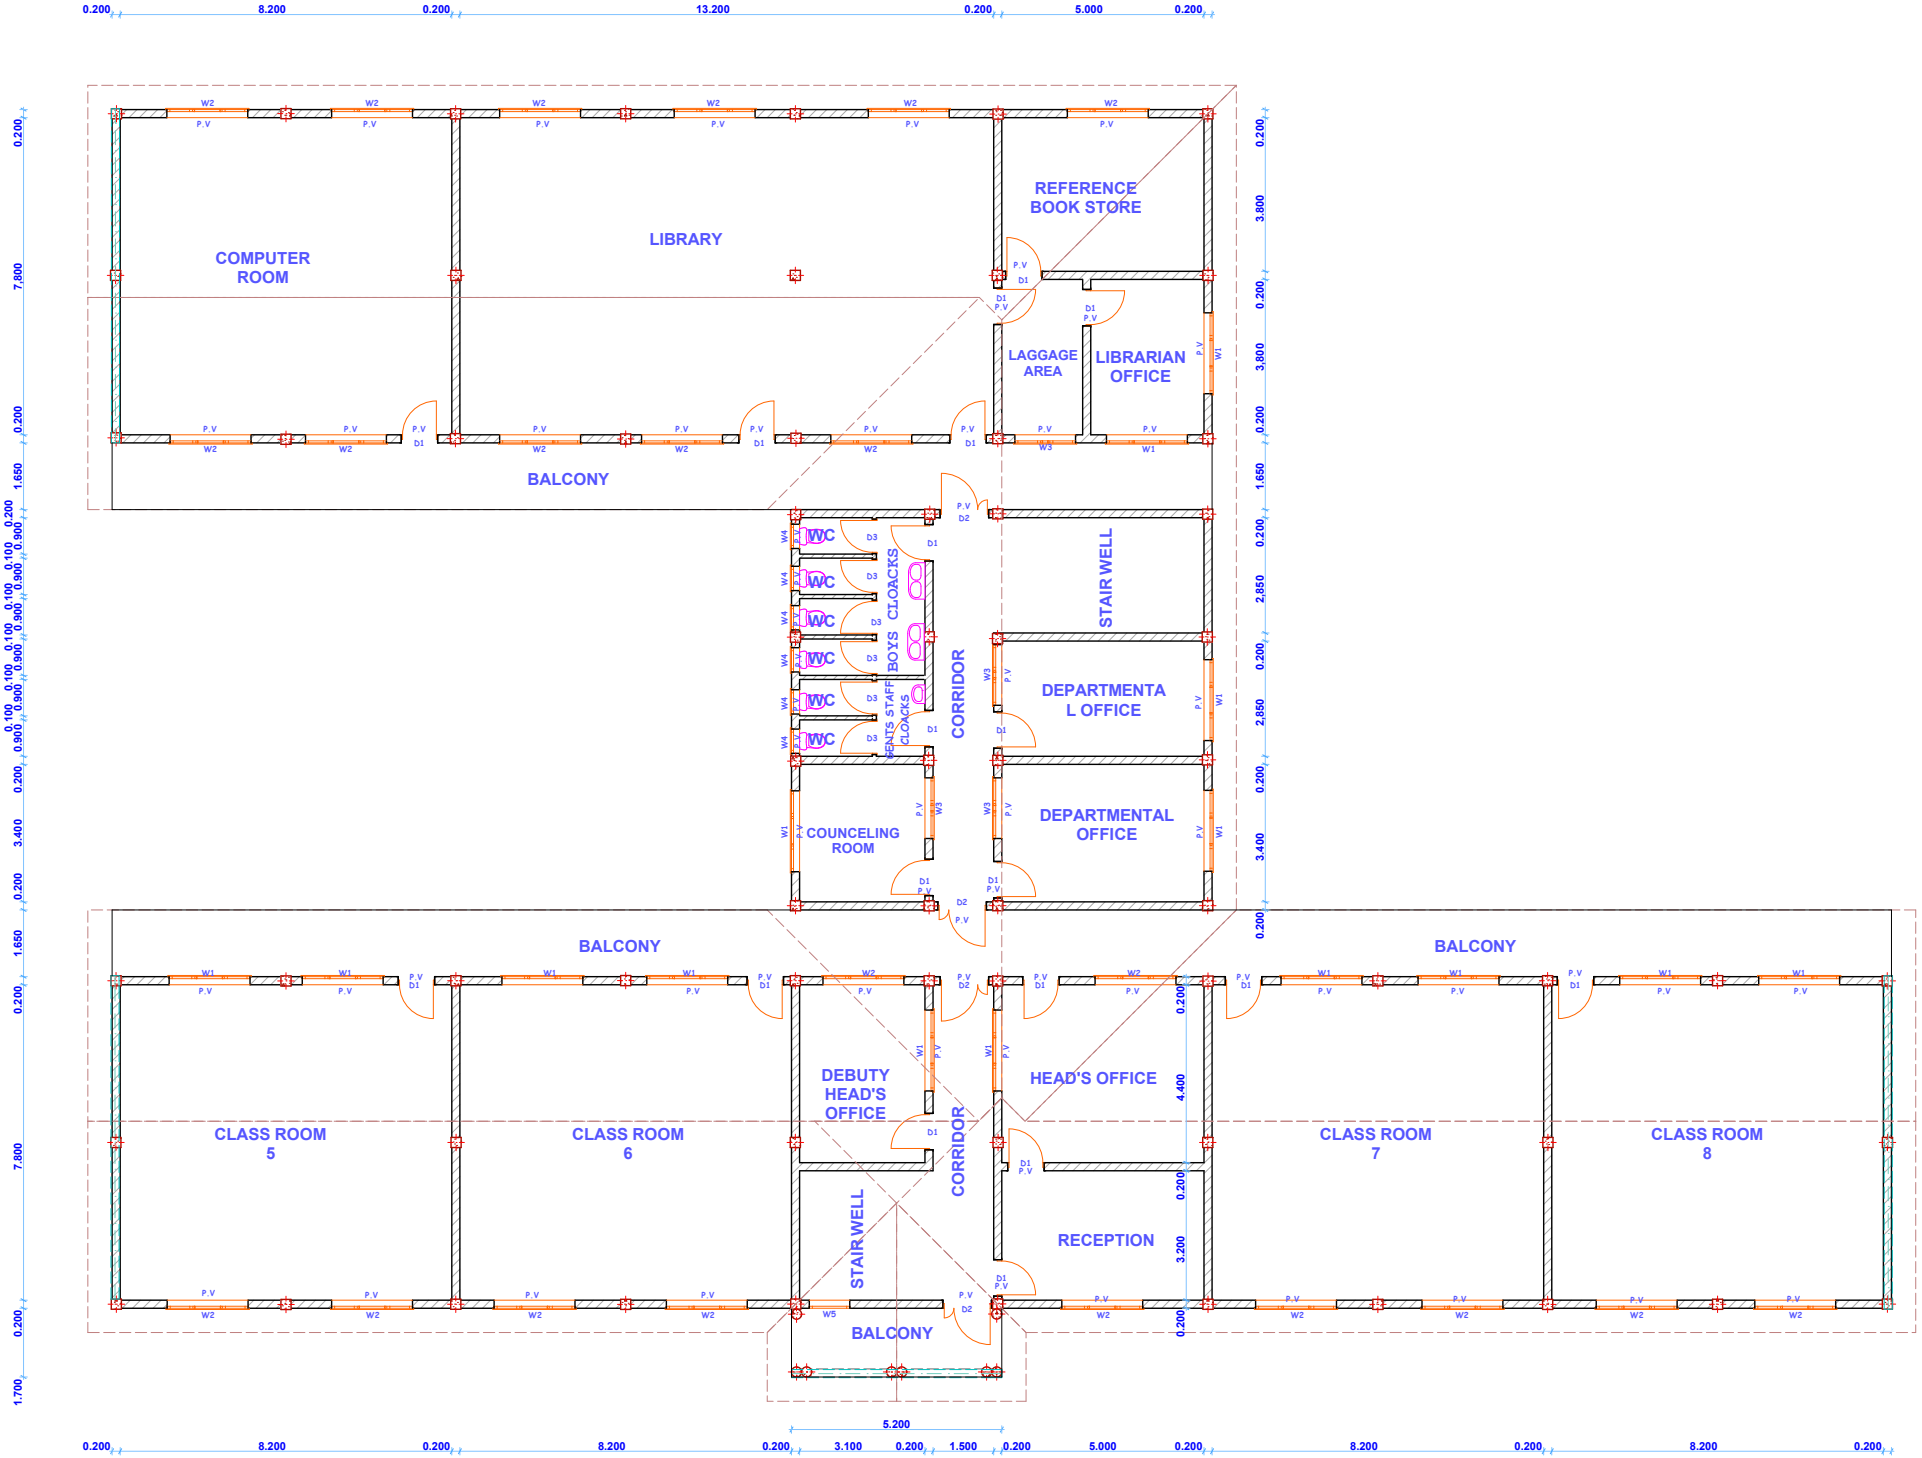

UPPER FLOOR PLAN LAYOUT